



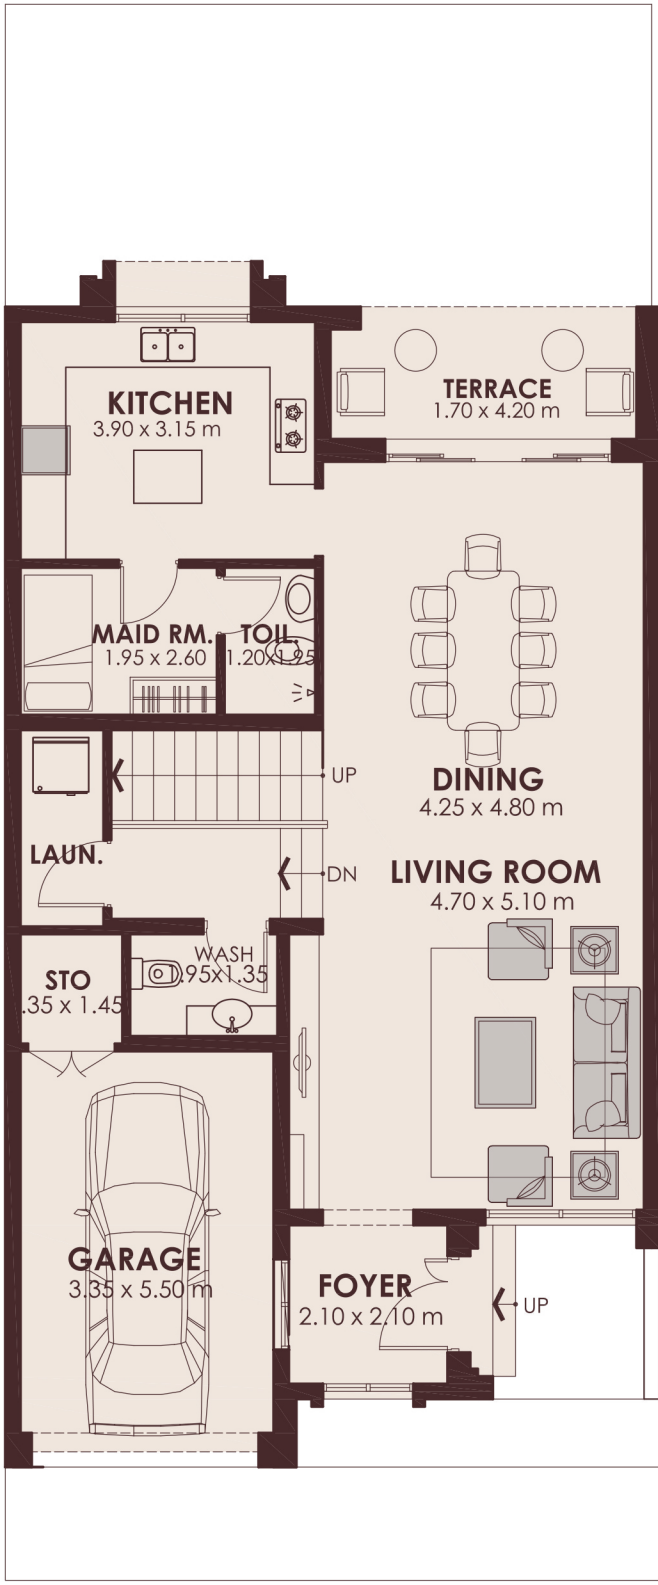

A **GROUND FLOOR PLAN**
SCALE 1:100 M.

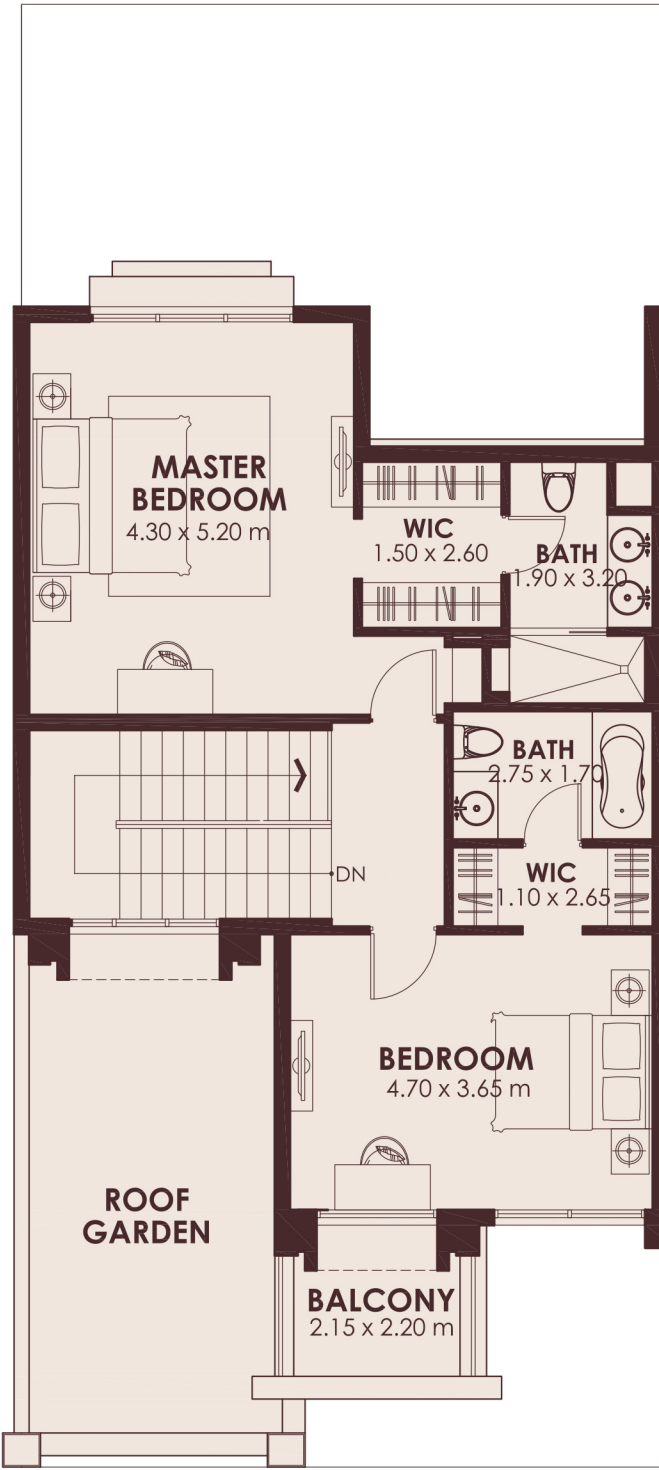

B **FIRST FLOOR PLAN**
SCALE 1:100 M.