




A GROUND FLOOR PLAN
SCALE 1:100 M.

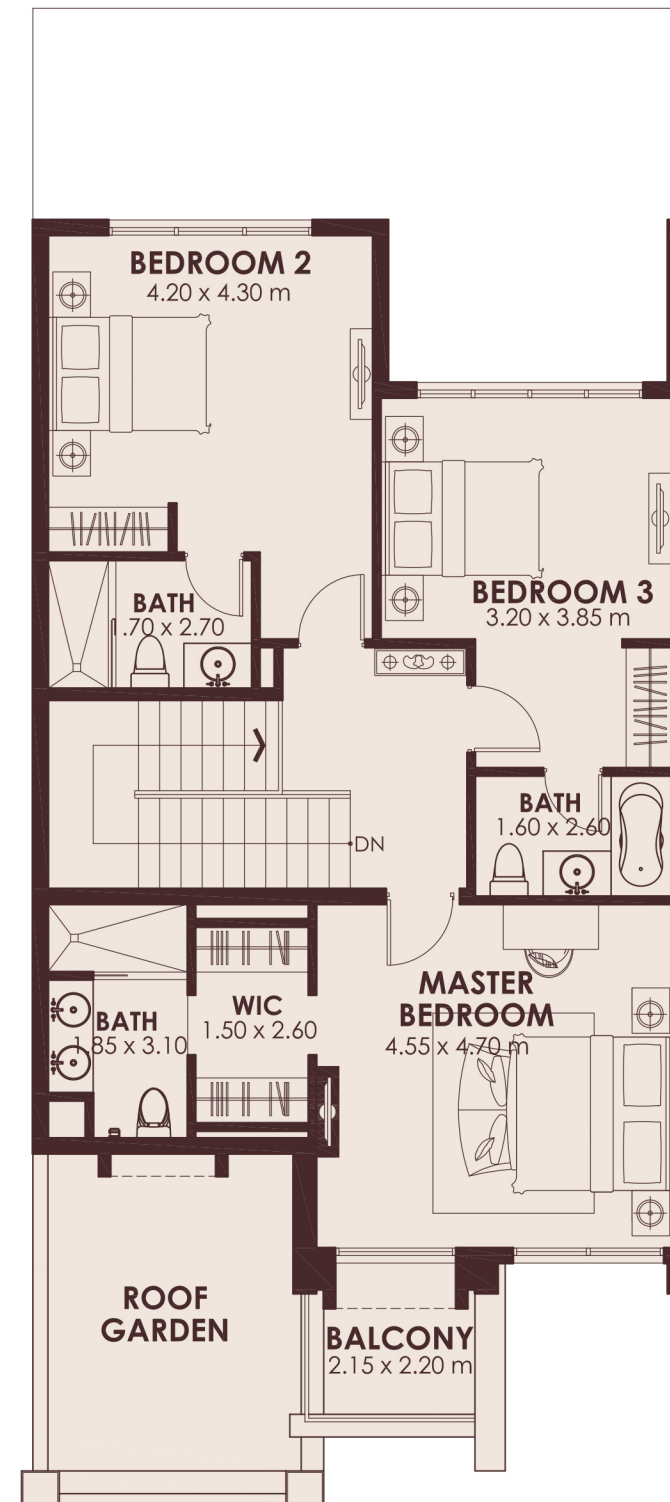

B FIRST FLOOR PLAN
SCALE 1:100 M.