


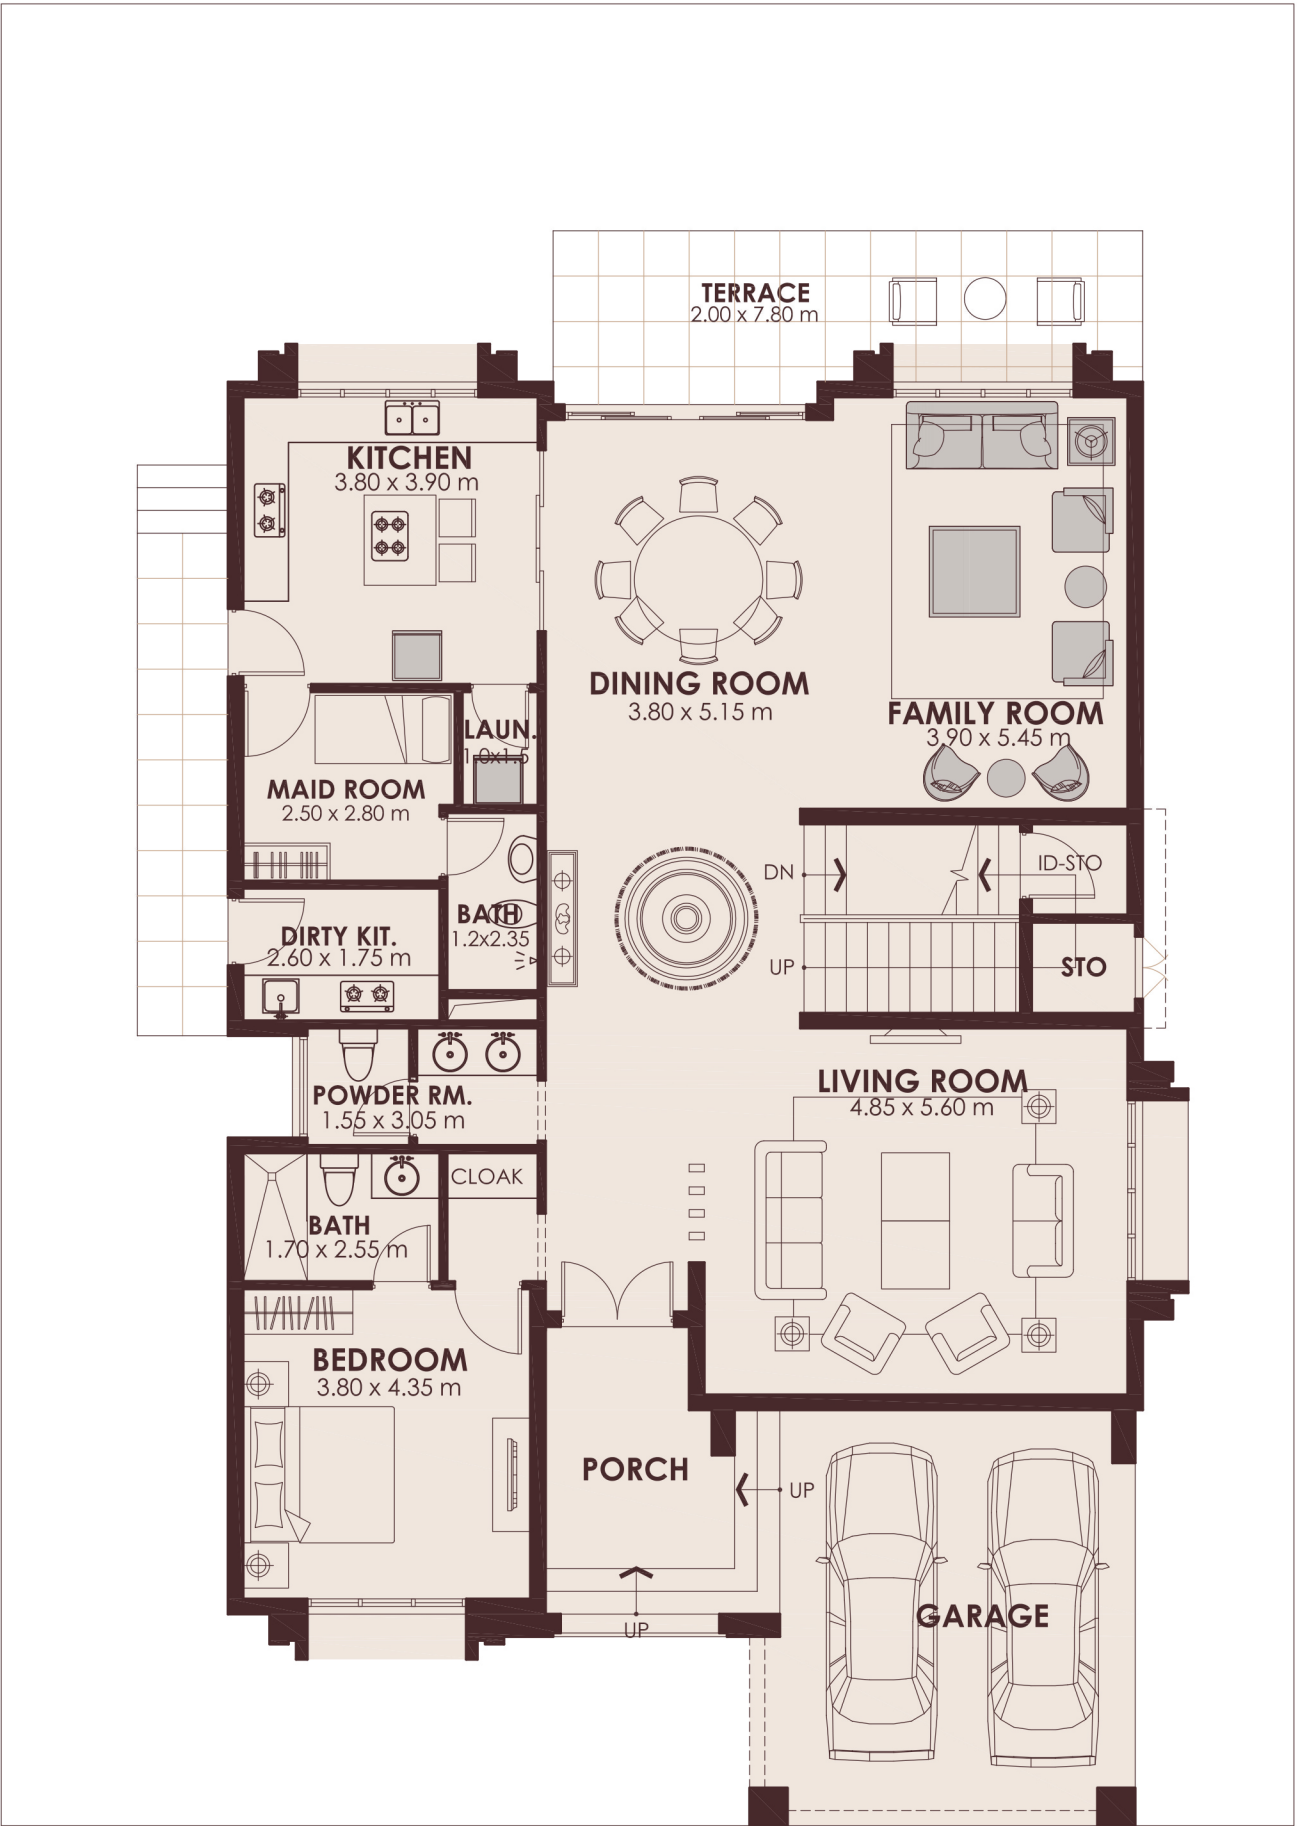

A GROUND FLOOR PLAN

SCALE 1:100 M.



B FIRST FLOOR PLAN

SCALE 1:100 M.