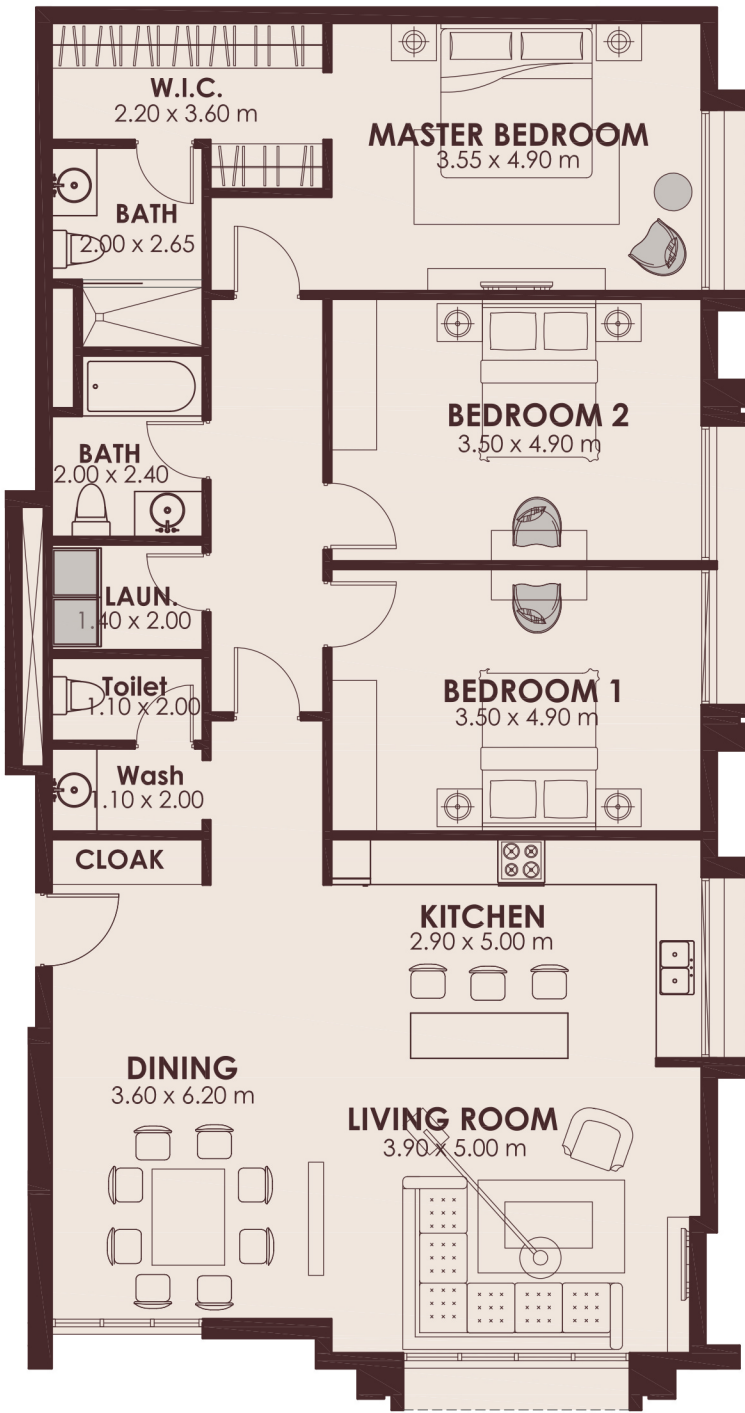
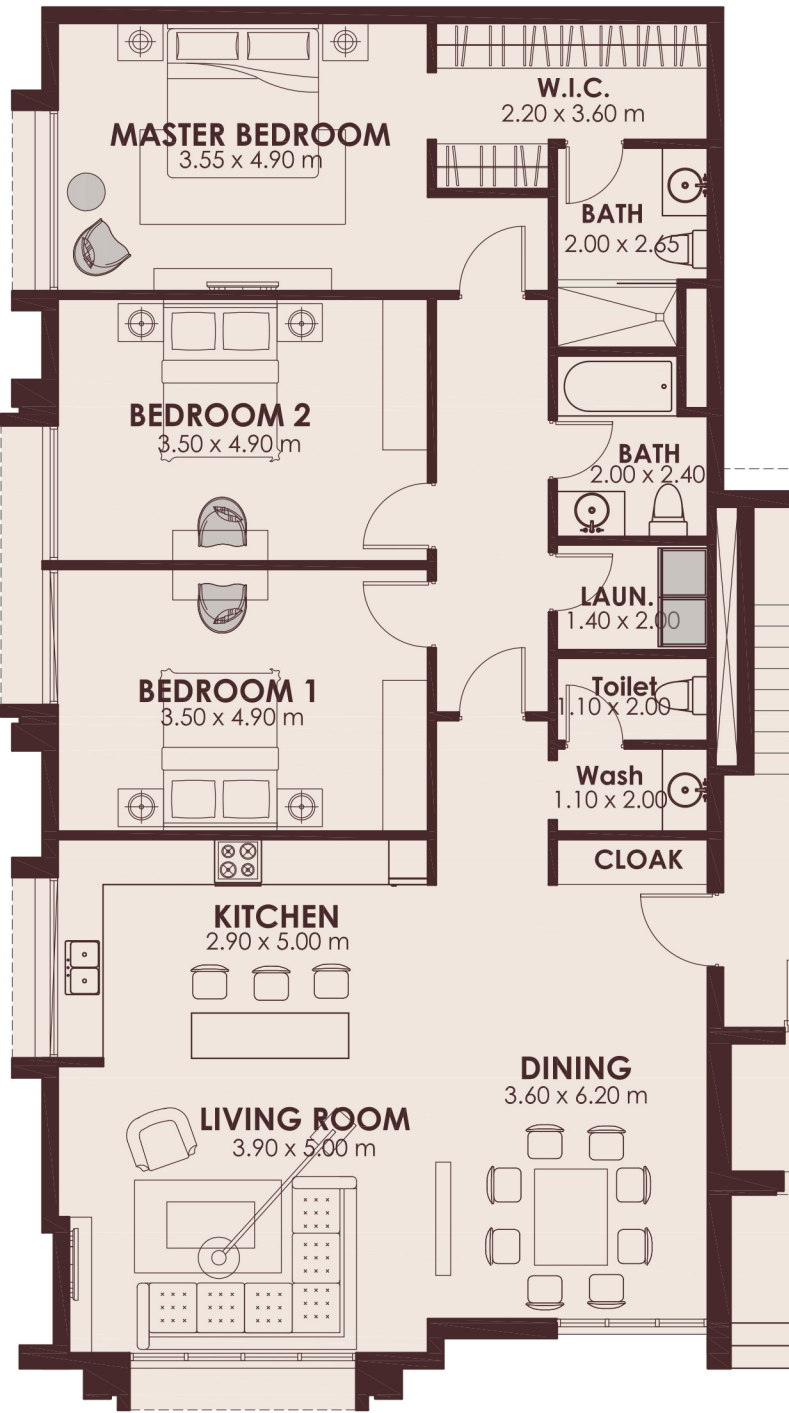


GROUND FLOOR PLAN

SCALE

1:100 M.